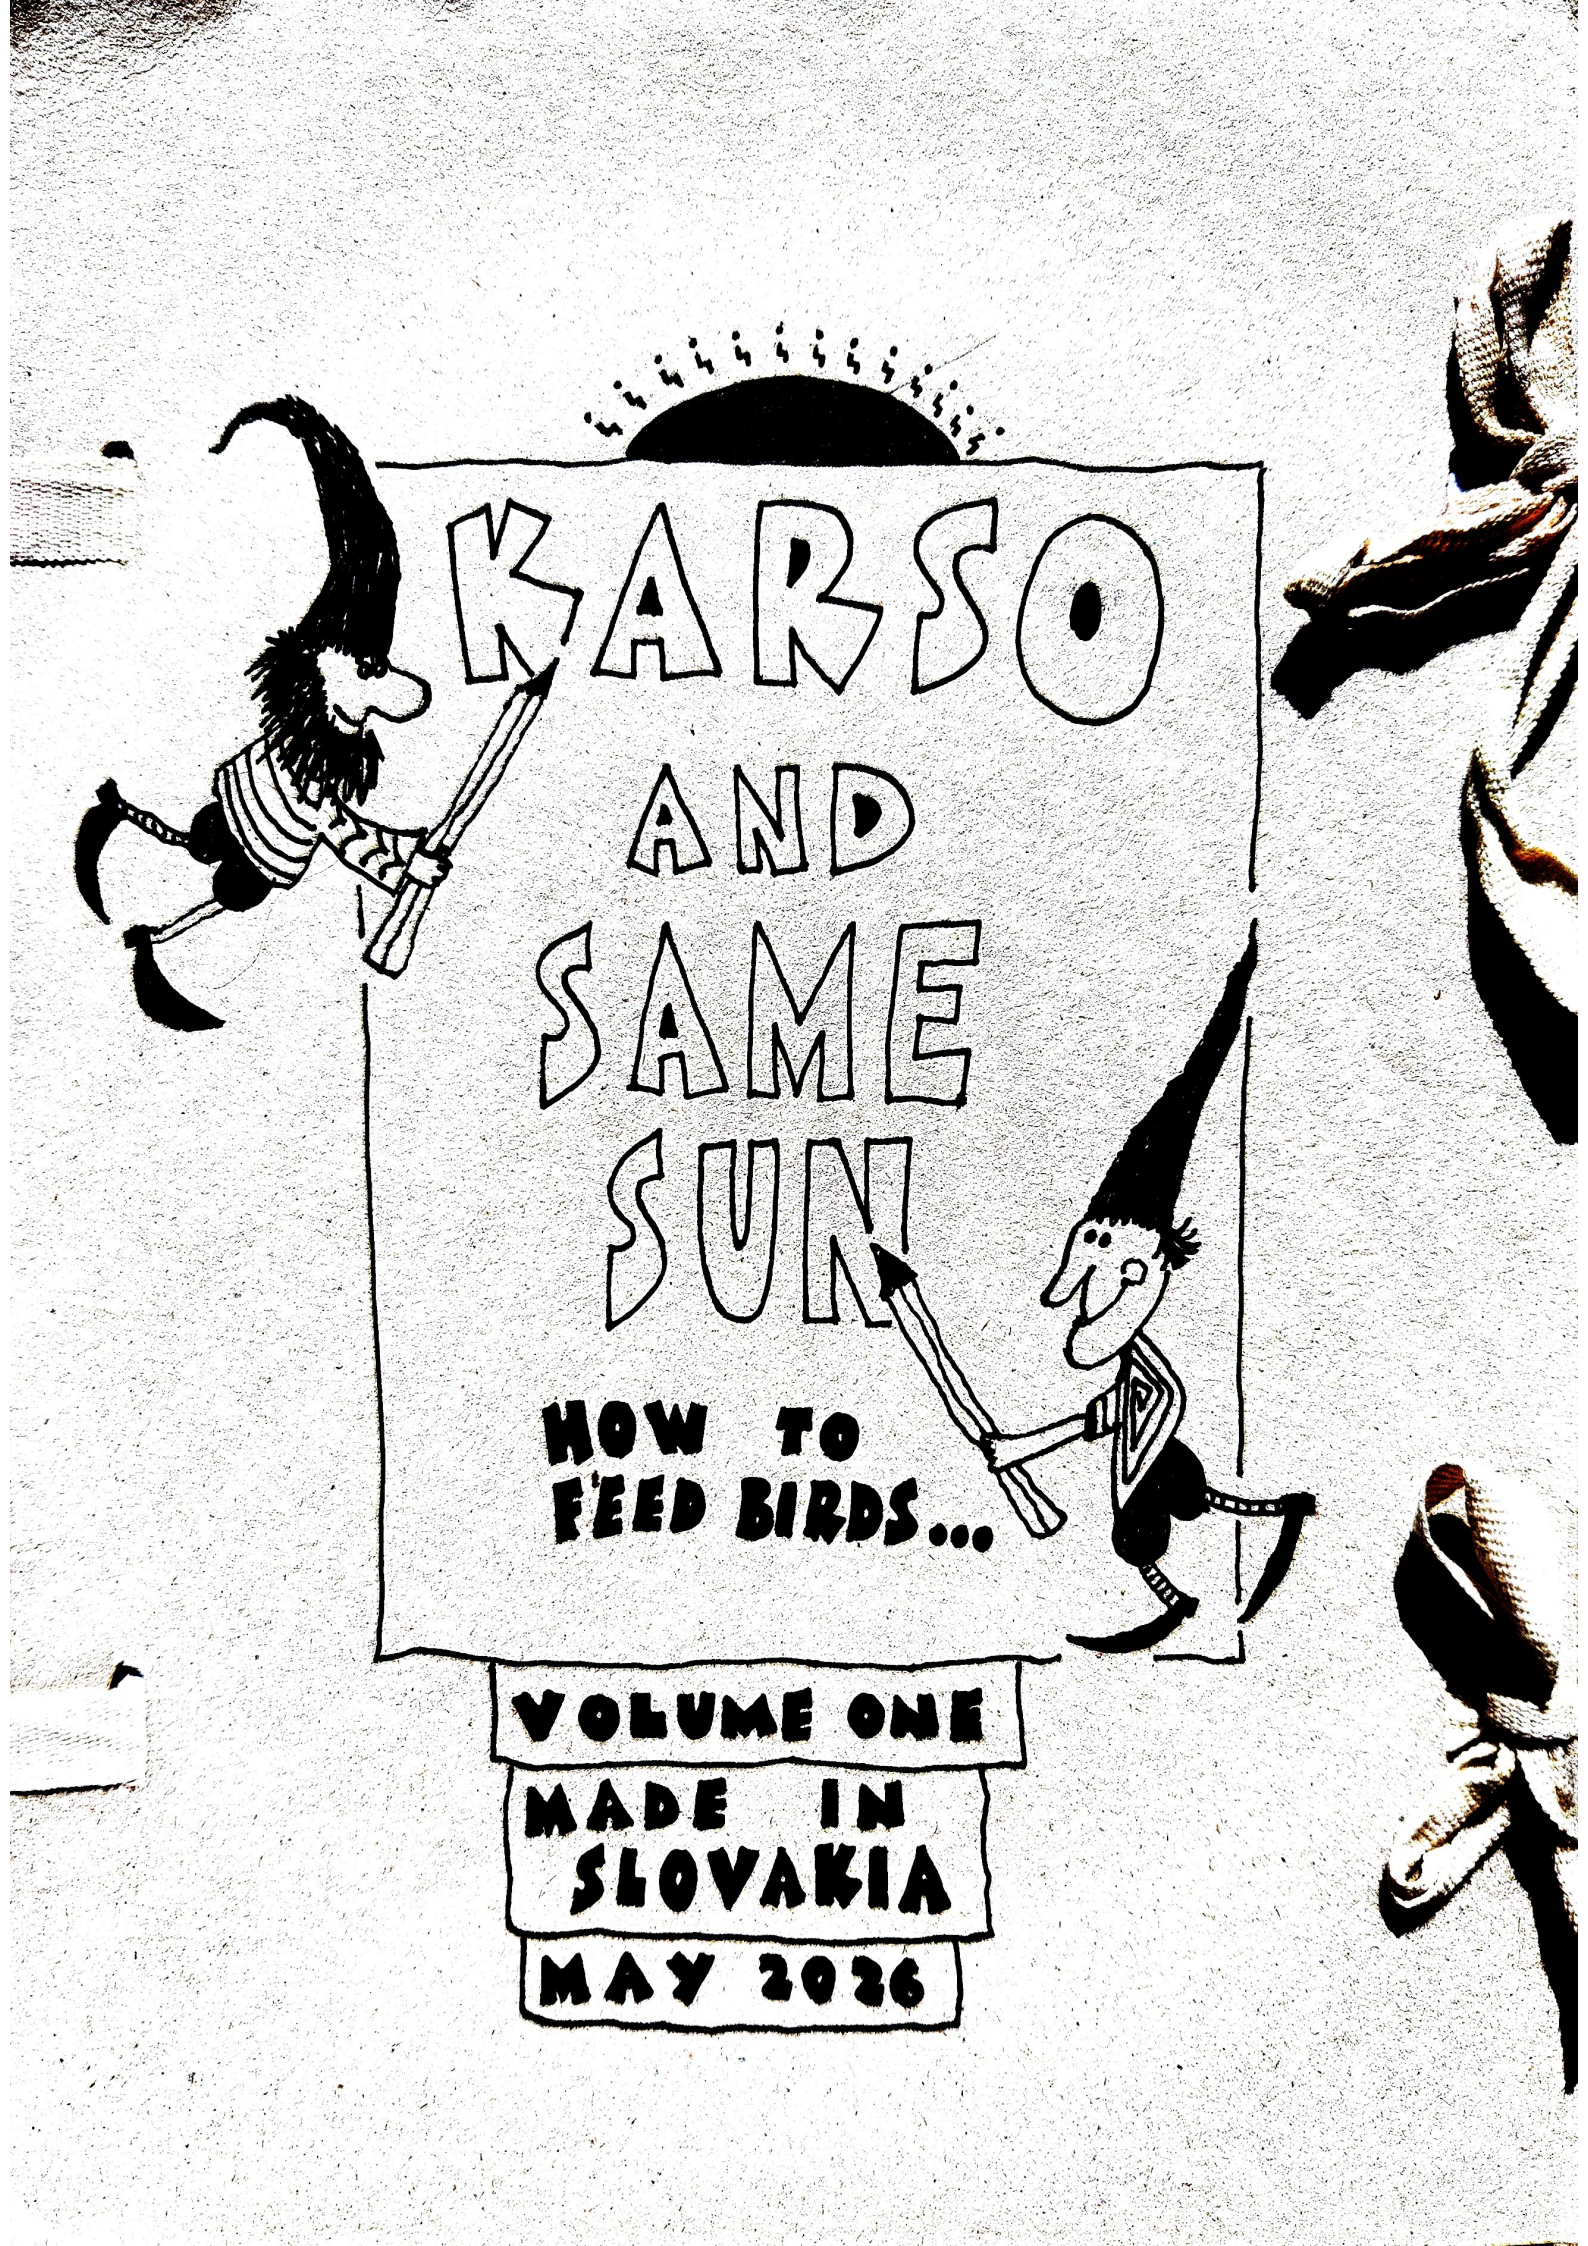
KARSO
AND
SAME
SUN
HOW TO
FEED BIRDS...
VOLUME ONE
MADE IN
SLOVAKIA
MAY 2026

M3

M3 gyorsforgalmi út Nyíregyháza–Vásárosnamény
(234+238 – 280+134 km sz.) közötti szakasz
KIVITELI TERVE

Megrendelő:

Nemzeti Infrastruktúra Fejlesztő Zrt.

NEMZETI INFRASTRUKTÚRA FEJLESZTŐ Zrt.
1134 Budapest, Váci út 45.

AJÁNLATKÉRÉSI DOKUMENTÁCIÓ

Dátum: 2009. február

A térkép adatai EOV rendszerben vannak és a Balti alapszintre vonatkoznak.

Unitef – Konzorcium – FŐMTERV'TT

UNITEF'83 Műszaki Tervező és Fejlesztő Zrt.
1119 Budapest, Bornemissza tér 12. Tel.: 205-6330 Fax.: 205-6325
e-mail: unitef@unitef.hu www.unitef.hu

FŐMTERV'TT FŐVÁROSI MÉRNÖKI TERVEZŐ ÉS TANÁCSADÓ ZRT.
1024 Budapest, Lövőház u. 37., 1276 Bp., Pf. 104 · Tel.: 345-9500 Fax: 345-9550 · E-mail: fomterv@fomterv.hu · www.fomterv.hu

Projektvezető:	Projektigazgató:	Vezérigazgató h.:	Elnök–vezérigazgató:	Igazgatósági tag:	Elnök–igazgató:
Zentay Zsolt	Mátai József	Jancsár Péter	Szórádi Róbert	Schulek János	Molnár László

Szakasztervező: Unitef

UNITEF'83 Műszaki Tervező és Fejlesztő Zrt.
1119 Budapest, Bornemissza tér 12. Tel.: 205-6330 Fax.: 205-6325
e-mail: unitef@unitef.hu www.unitef.hu

M3 gyorsforgalmi út Nyíregyháza – Vásárosnamény
4. tervezési szakasz (256+000 – 268+000)

Létesítményi főmérnök:	Irodaigazgató:	Műszaki igazgató:	Elnök–vezérigazgató:
Róna Tivadar	Herpai László	Keresztes László	Szórádi Róbert

Szaktervező: geoplan

GEOPLAN Mérnöki Szolgáltató és Kereskedelmi Kft.
1119 Budapest, Pajkos u. 28. Tel.: 385-8501, 385-8502
Fax: 209-1833, E-mail: geoplan@geoplan.hu

Szakági koordinátor:	Felelős tervező:	Tervező:	Szerkesztő:	Ellenőr:
Szilvágyi László	Schell Péter	Ujvári Csaba	Wolf Ákos	Szilvágyi László

Szakág: GEOTECHNIKA

Részlet: Talajvizsgálati jelentés – Útépítés
Feltárások helyszínrajza
'4K02' j. földút

Tervszám: 2455

Szakági jel: 4.H1–1

Dátum:	Rajzterület:	Lépték:	Rajzszám:
2008. október	0.25 m^2	M 1:1000	4.H1–1.04.03.01.

Ez a terv az UNITEF–FŐMTERV'TT Konzorcium szellemi tulajdona, melynek védelmét jogszabály biztosítja.

TODAY IS MY 34TH DAY IN THE SCHENGEN ZONE, SO I HAVE 56 DAYS LEFT. FROM 2022 UNTIL 2024 I FIGURED OUT A WAY TO STAY LONGER THAN THIS. THERE IS A BORDER TOWN IN HUNGARY CALLED, "LÖKÖSHÁZA". I WOULD RIDE FREIGHT TO AS CLOSE AS I COULD GET TO THIS CITY, THEN HOP OFF AND SLEEP. THE NEXT MORNING I'D TAKE THE COMMUTER ACROSS THE BORDER INTO THE TOWN OF CURTICI IN ROMANIA. ROMANIA WAS NOT A SCHENGEN COUNTRY SO I WOULD GET ANOTHER 90 DAYS HERE. AT LÖKÖSHÁZA, THE CONTROL WOULD GET ON AND CHECK PASSPORTS BUT THEY HAD A VERY OUTDATED SYSTEM. THEY JUST LOOKED FOR YOUR LAST STAMP AND MADE SURE IT WAS LESS THAN 90 DAYS, THEN THEY WOULD GIVE YOU A NEW ONE. SOMETIMES I WOULD JUST GO ROAM AROUND ROMANIA FOR A FEW WEEKS... SOME-TIMES MUCH LONGER OR I'D GO FARTHER BACK TO TURKEY. WHEN I CAME INTO THE SCHENGEN ZONE THROUGH I'D ALWAYS COME BACK INTO HUN-GARY. USING ROMANIA AS LONG AS I KEPT THIS BORDER TO CROSS, I COULD

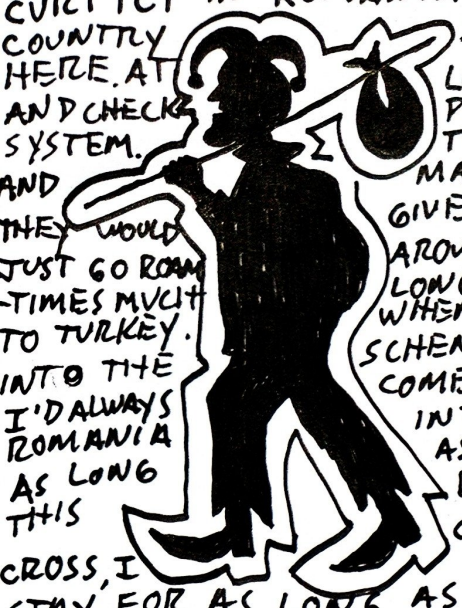

STAY FOR AS LONG AS I LIKED, UNLESS I GOT IN TROUBLE... BUT THANKFULLY IN THOSE TWO YEARS, I NEVER DID IN THOSE TWO COUNTRIES.

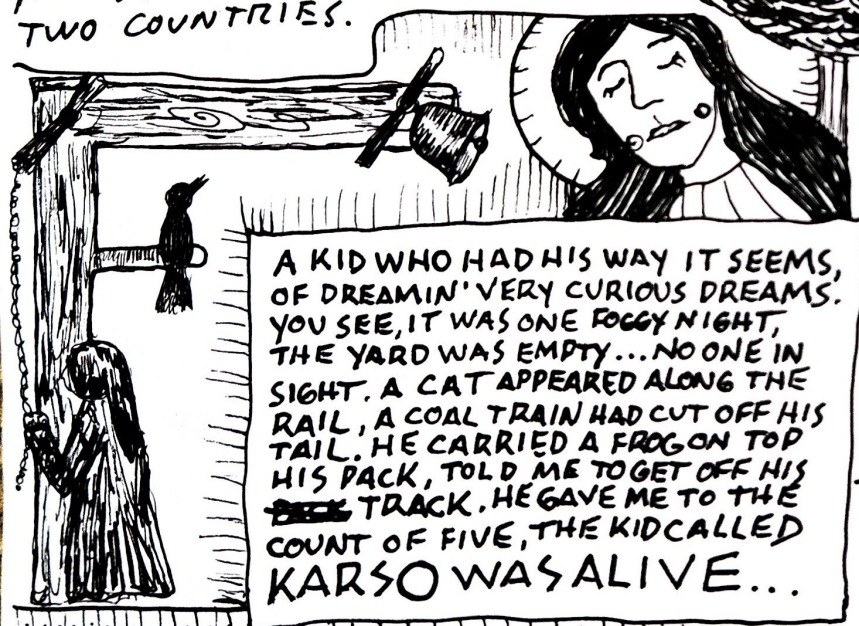

A KID WHO HAD HIS WAY IT SEEMS, OF DREAMIN' VERY CURIOUS DREAMS. YOU SEE, IT WAS ONE FOGGY NIGHT, THE YARD WAS EMPTY... NO ONE IN SIGHT. A CAT APPEARED ALONG THE RAIL, A COAL TRAIN HAD CUT OFF HIS TAIL. HE CARRIED A FROG ON TOP HIS PACK, TOLD ME TO GET OFF HIS ~~BACK~~ TRACK. HE GAVE ME TO THE COUNT OF FIVE, THE KID CALLED KARSO WAS ALIVE...

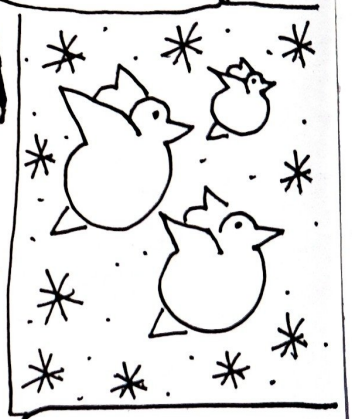

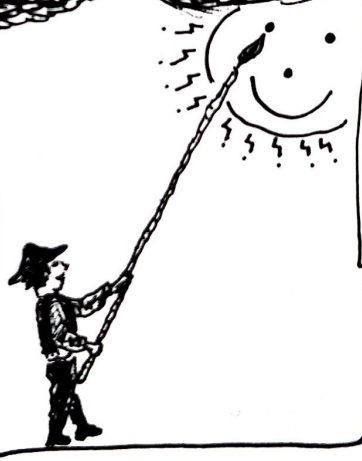

samesun
&
señor karso
aka
the dumpster
rats.
5-26

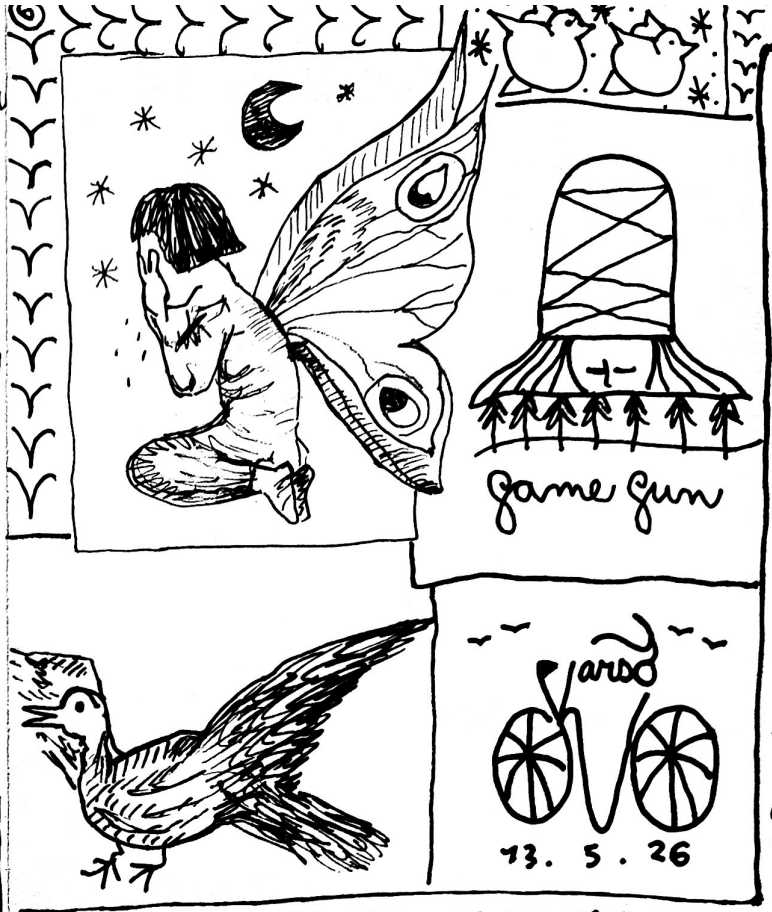

One rainy day, Marco went into town, to find somewhere we could charge our power banks for a few hours. Came back to our camp,

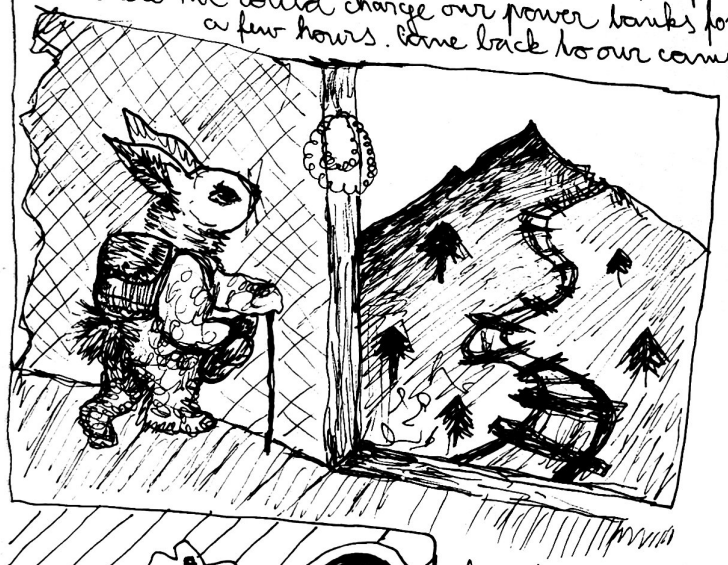

a bando we've been squatting for a few days, in South Carolina and brought me this children's book he found at a thrift store, named "the runaway bunny" and said "you'll like this!" this was one of the illustrations

on there. it's about a bunny that wants to run away on an adventure, and his moms unconditional love. i loved it so much and still carry it w/ me.

MY MOTHER'S FIRST JOB WAS AT THIS FAST FOOD PLACE IN BRIDGEPORT, TEXAS CALLED, "DAIRY QUEEN". SHE WAS SIXTEEN YEARS OLD. THIS IS ACTUALLY WHERE SHE MET MY FATHER. A FEW MONTHS AGO SUNNY CAME TO THE STATES FOR THE FIRST TIME.. AND WE FOUND OURSELVES IN BIRMINGHAM, ALABAMA. WE HAD RODE ALL NIGHT ON THE BACK END OF A DUSTY GRAINER FROM NEW ORLEANS. IN BIRMINGHAM WE FOUND A LINE OF GRAINERS SITTIN' AT A LAYUP AND SPENT AN HOUR OR SO DRAWIN' BEFORE WE LEFT TO GO FILL OUR WATER BOTTLES. THERE WAS A BAR NEAR THE TRACKS AND SUNNY WENT INSIDE TO GET WATER. SHE CAME BACK TO THE TRACKS AND I SAW SOMEONE CAME OUT OF THE BAR AND WAS RUNNIN' TOWARDS US. "YALL OK?" HE SAID. THE MAN THOUGHT WE WERE DOWN AND OUT... HE WAS A BARTIENDER THERE... NICE CHRISTIAN MAN, LIKE ALOT OF PEOPLE IN THESE PARTS. TO OUR SUPRISE HE OFFERED US A VEGAN PIZZA. AFTER EXCHANGIN' STORIES FOR HALF AN HOUR, WE LEFT. ON OUR WAY TO THE HOPOUT, WE SAW A LINE OF AUTORACKS WAITIN' FOR CLEARANCE, SO WE DREW ON THOSE AS WE MADE OUR WAY DOWN THE LINE. AN HOUR LATER A MIXED TRAIN STOPPED AND IT WAS GOIN' TO WHERE WE WANTED TO GO, WAYCROSS, GEORGIA. SEVENTEEN HOURS LATER WE ROLLED INTO THIS MASSIVE CSX YARD NEAR THE FLORIDA-GEORGIA LINE. UNFORTUNATELY THE TRAIN DIDN'T STOP OUTSIDE OF THE YARD, SO WE HAD TO WALK OUT IN FRONT OF A BUNCH OF

WORKERS, BUT THEY VERY KINDLY LOOKED THE OTHER WAY. WE MADE FRIENDS WITH AN INDIAN MAN AT THE GAS STATION AND HE GAVE US A BETTER DEAL THAN ADVERTISED ON SOME CANNED FOOD THAT WAS EXPIRED. SUNNY HAD HER FIRST FAYGO HERE AND I EVEN TRADED THE MAN A FEW ROMANIAN LEI FOR SOME CANDY I'D NEVER SEEN. WE SLEPT ON A BED OF PINE NEEDLES THE FIRST NIGHT AND A SECOND NIGHT NEAR THE NORTHBOUND HOPOUT IN A BANDS HOUSE THAT STILL HAD A FRAMED COLOR PHOTO OF THE AFRICAN-AMERICAN FAMILY THAT USED TO LIVE HERE. NEXT MORNIN' WE FOLDED OUR HAND AND HITCHHIKED INTO TOWN WITH A LOCAL MAN WHO ROUTINELY PICKS UP VAGABONDS. HE TOLD US TO GO OUT TO THE WAL-MART AND IT'D BE AN EASY HITCHHIKE TO JACKSONVILLE. SO THAT WAS OUR PLAN, BUT WHEN HE DROPS US OFF, I LOOK UP AND SEE THE FAMOUS RED "DQ" SIGN... DAIRY QUEEN. I WANTED TO SHOW SUNNY THIS PLACE, SO WE WENT AND ORDERED FRIES, THEN CUT UP AN ONION AN PUT A CAN OF CHICK PEAS ON TOP. WE CHARGED UP OUR PHONES FOR A BIT... HAD A NICE CONVERSATION WITH AN OLD COUPLE WHO BOUGHT US ICE CREAM.. AND LEFT. THE MOMENT WE WALKED OUT, A TRAIN STOPPED RIGHT IN FRONT OF US... FOR NO REASON. WE SAW A SET OF TREES THERE AND WENT BEHIND THEM AND BOARDED THE FRONT END OF A GRAINER, AS SOON AS WE BOARDED, THE TRAIN TOOK OFF...

FUKOW IS ALIVE...

ONE TIME SUNNY GOT REALLY SICK WITH A THROAT INFECTION IN AVSTRIA. WE WERE SQUATTIN' THIS BOXCAR THAT WE HAD TURNED INTO A ~~BOX~~ HOME WITH A MATTRESS AND OTHER COMFORTABLE THINGS. SHE COMES FROM A FAMILY OF WITCHES SO THEY DEAL WITH SICKNESS ALOT DIFFERENT THAN A COUNTRY FAMILY FROM TEXAS. ANYWAYS SHE CAUGHT A REALLY BAD FEVER AND WAS REFUSING TO TAKE ANY STRONG MEDS. WE HAD BEEN THERE FOR FOUR OR FIVE DAYS AND IT WAS THE MIDDLE OF SUMMER... THE BOXCAR WAS AN OVEN DURING THE DAY. FINALLY I HAD REACHED MY BREAKING POINT. I COULD SEE THAT DEATH WAS NEAR. SHE USED ALL OF THE ENERGY SHE HAD AND LEFT THE BOXCAR IN ORDER TO GO LIE DOWN UNDER A TREE. I TOOK THE TRAIN TO VIENNA TO TRY AND GET HELP. I REALLY DIDN'T KNOW WHAT I WAS GOING TO DO. I WENT TO A PHARMACY AND THE GUY BEHIND THE COUNTER UNDERSTOOD IMMEDIATELY HOW SERIOUS THE SITUATION WAS. HE TOLD ME TO GO OUTSIDE AND WAIT FOR HIM. A FEW MINUTES LATER HE CAME OUTSIDE AND GAVE ME SOME ANTIBIOTICS. THE NEXT DAY SUNNY STARTED FEELING BETTER. SOMETHING LIKE THIS WOULD NEVER HAPPEN IN THE STATES...

ÁLDD MEG MÁJAI MAJD
ÖRÖKMÁDBA REJTVE,
CSAK VÁRJUK BÉKÉN
MINDAZT AMI JÖN.
DE ISTEN ÖRIZ MINKET
REGGEL-ESTE-EJJEL,
Ó HÚ MESZ!.
BÁRMIT HOZZON
FÁ JÓVÓ!
ÁMEN!

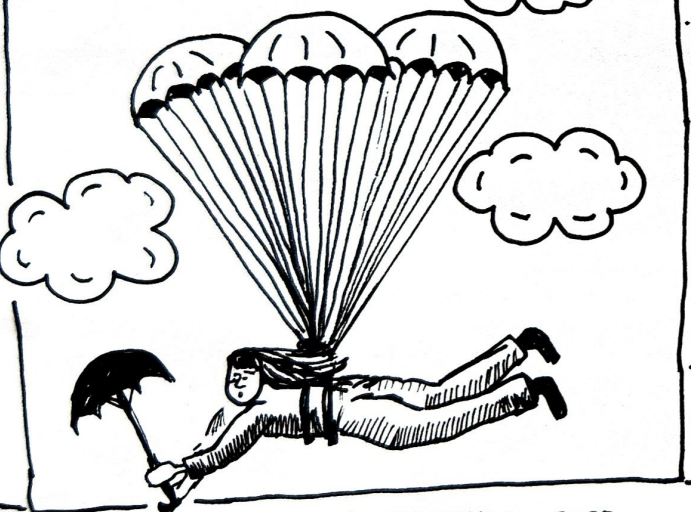

WE STASHED OUR PACKS AT THIS BANDO IN ROCKY MOUNT, NORTH CAROLINA AND THIS WOODEN WIND CHIME WAS

HANGIN' ON THE SIDE OF THE HOUSE THAT WAS FACIN' THE TRACKS... JUST WATCHIN' TRAINS AND BLOWIN' IN THE WIND...

SUNNY AND I WERE IN ROMANIA IN 2022 IN THIS SMALL TOWN CALLED "PERIS". THERE'S AN ABANDONED GRAINER TERMINAL HERE THAT WE WANTED TO CHECK OUT. THE SECURITY GUARD LIVES IN THE BUILDING OUTSIDE BUT HE LET US PASS. INSIDE I FOUND TWO MANUALS THAT TAUGHT WORKERS HOW TO LOAD AND UNLOAD THE GRAINERS. THE BOOKS HAD VERY CLASSIC LOOKING ILLUSTRATIONS AND I TOOK THEM WITH ME ON THE ROAD. WE MADE IT TO ZAGREB AND I TRIED TO PAINT ALL OF THE CHARACTERS FROM THE BOOK. SUNNY TOLD ME THAT I SHOULD TATTOO ONE OF DRAWINGS ON HER... I HAD

NEVER DONE A TATTOO ON SOMEONE ELSE BEFORE... NEVER EVEN WANTED TO, BUT I SAID O.K. AND SIX HOURS LATER I FINISHED MY FIRST TATTOO. THIS HAS BEEN MY MAIN SOURCE OF INCOME SINCE THEN - AND THIS WILL ALWAYS BE MY FAVORITE TATTOO THAT I HAVE AND WILL EVER DO. RAILROAD WORKERS AND A ROMANIAN GRAINER.

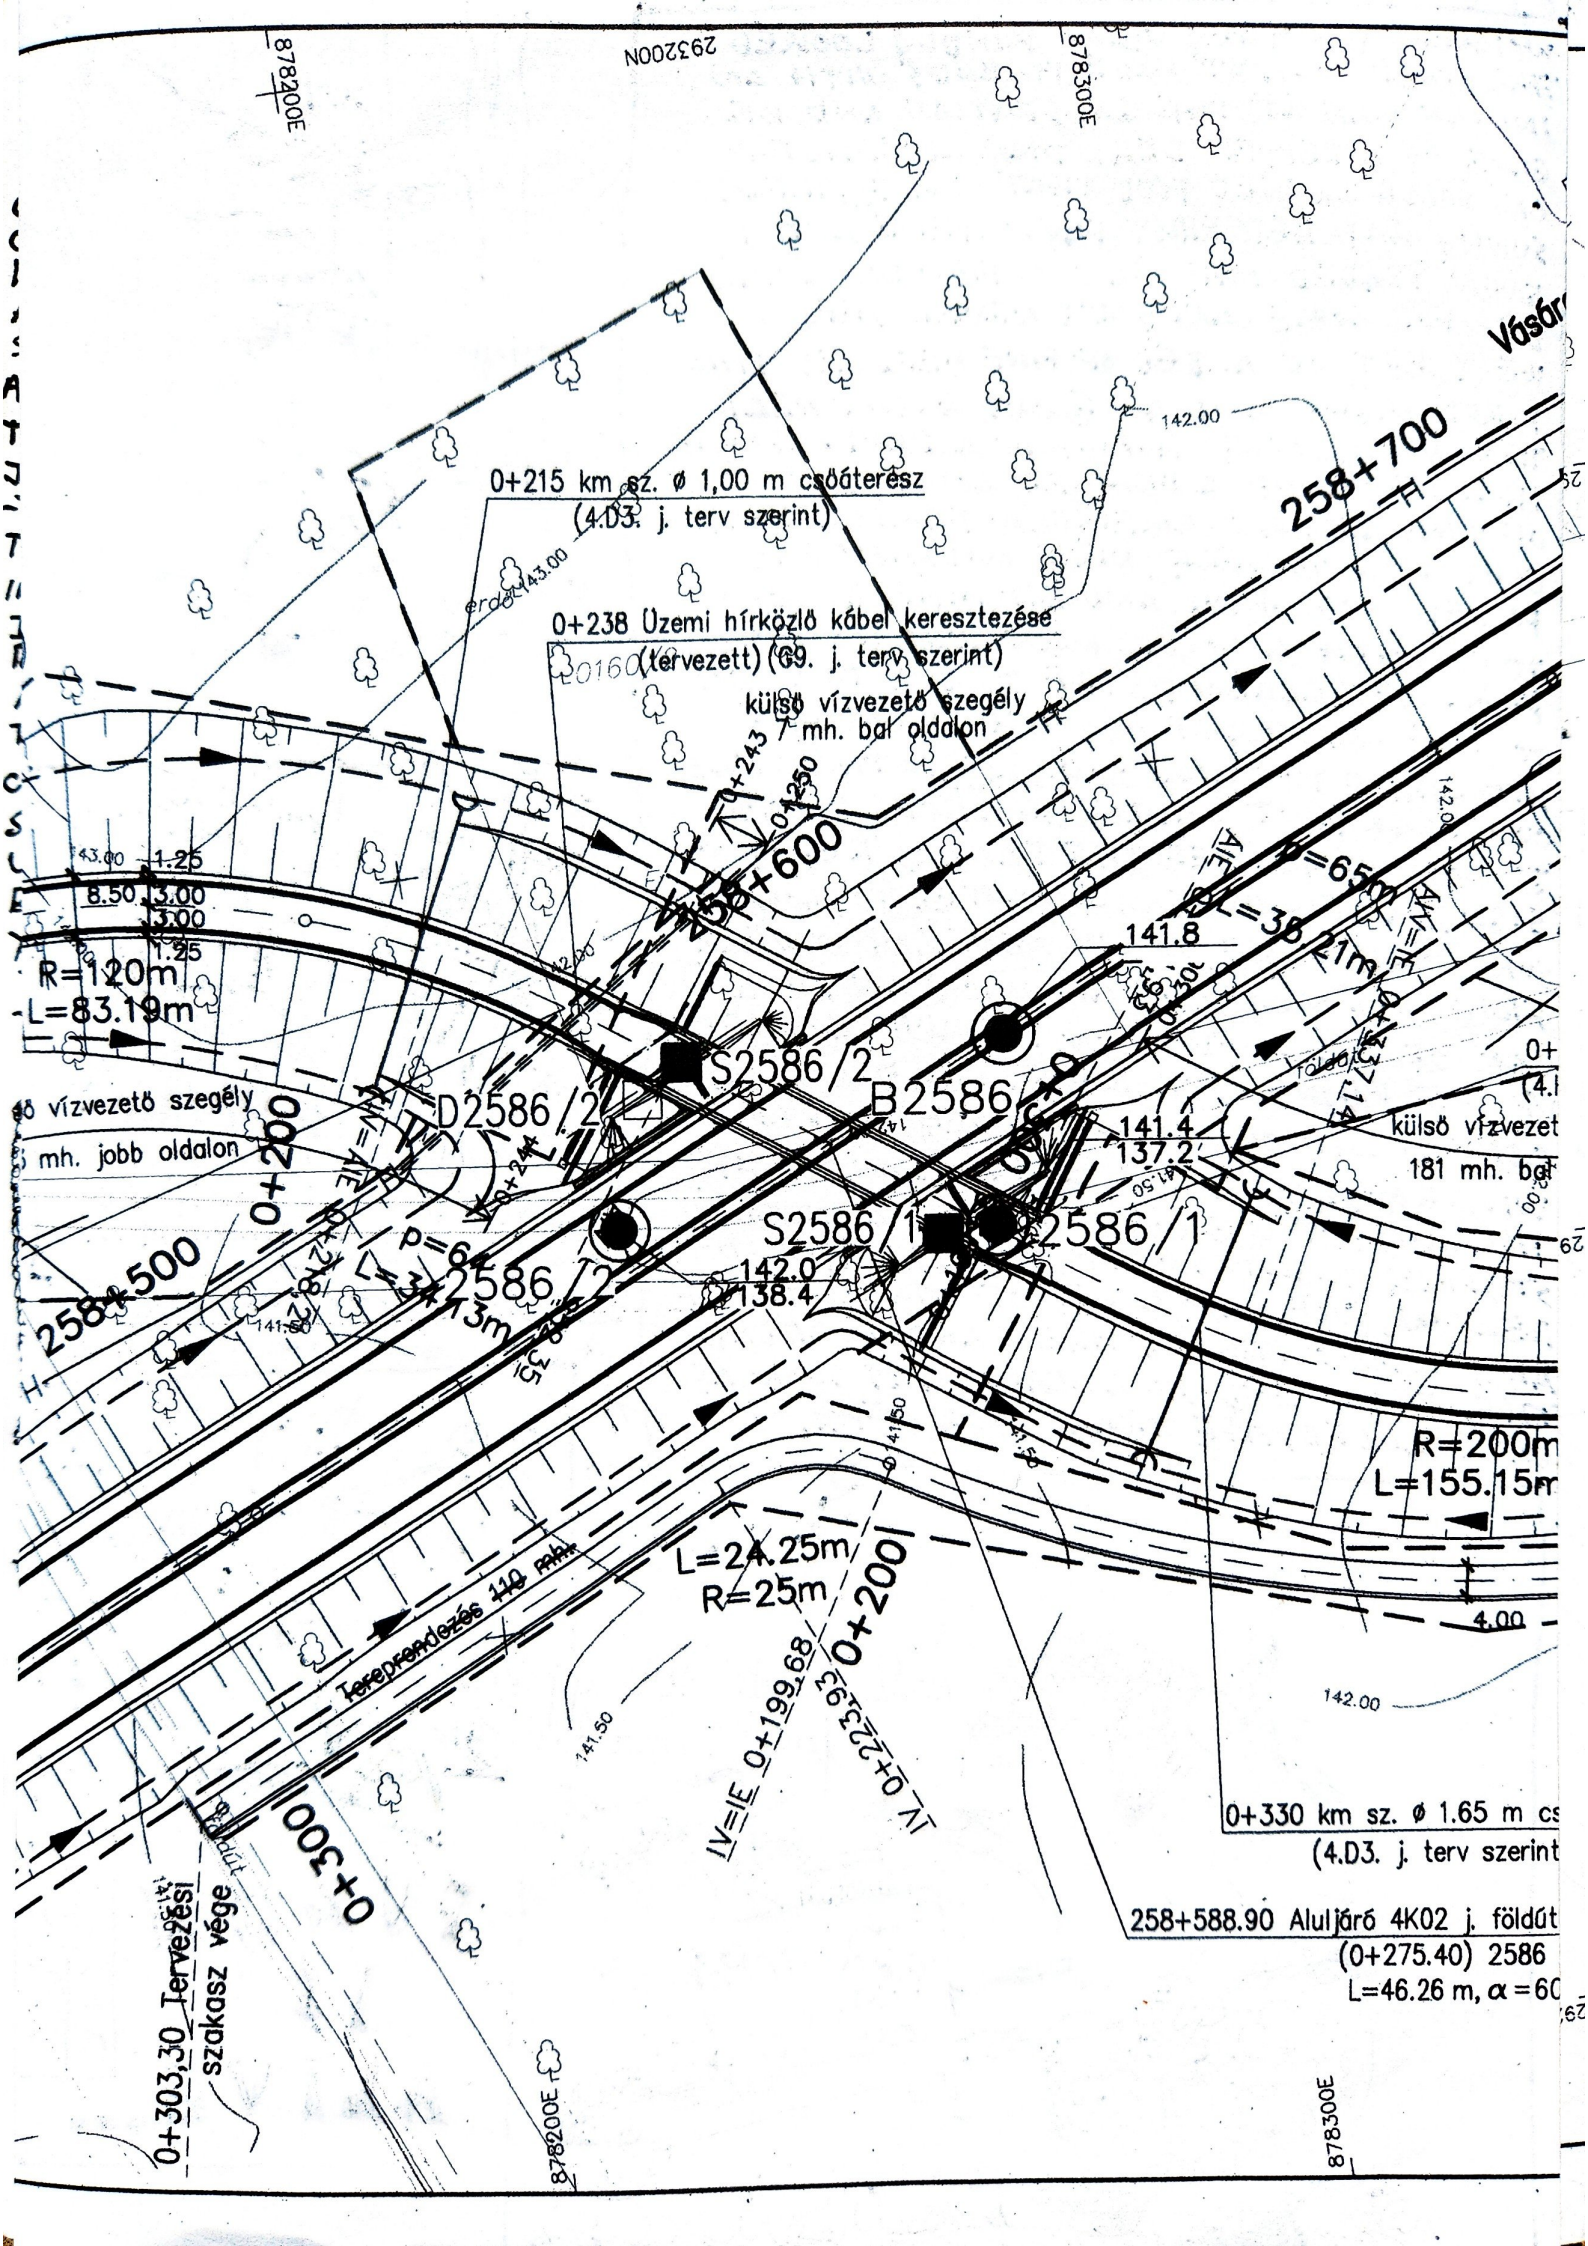
878200E
878300E
293200N
0+215 km sz. ø 1,00 m csőáteresz
(4.D3. j. terv szerint)
0+238 Üzemi hírközlő kábel keresztezése
(tervezett) (G9. j. terv szerint)
külső vízvezető szegély
7 mh. bal oldalon
258+700
258+600
258+500
R=120m
L=83.19m
R=650m
L=36.21m
R=200m
L=155.15m
L=24.25m
R=25m
S2586/2
B2586/2
D2586/2
S2586/1
B2586/1
D2586/1
141.8
141.4
137.2
142.0
138.4
142.00
141.50
143.00
0+200
0+300
külső vízvezető szegély
mh. jobb oldalon
181 mh. bal
4.00
0+330 km sz. ø 1.65 m cs
(4.D3. j. terv szerint
258+588.90 Aluljáró 4K02 j. földút
(0+275.40) 2586
L=46.26 m, α=60
0+303,30 Tervezési szakasz vége
Vásár